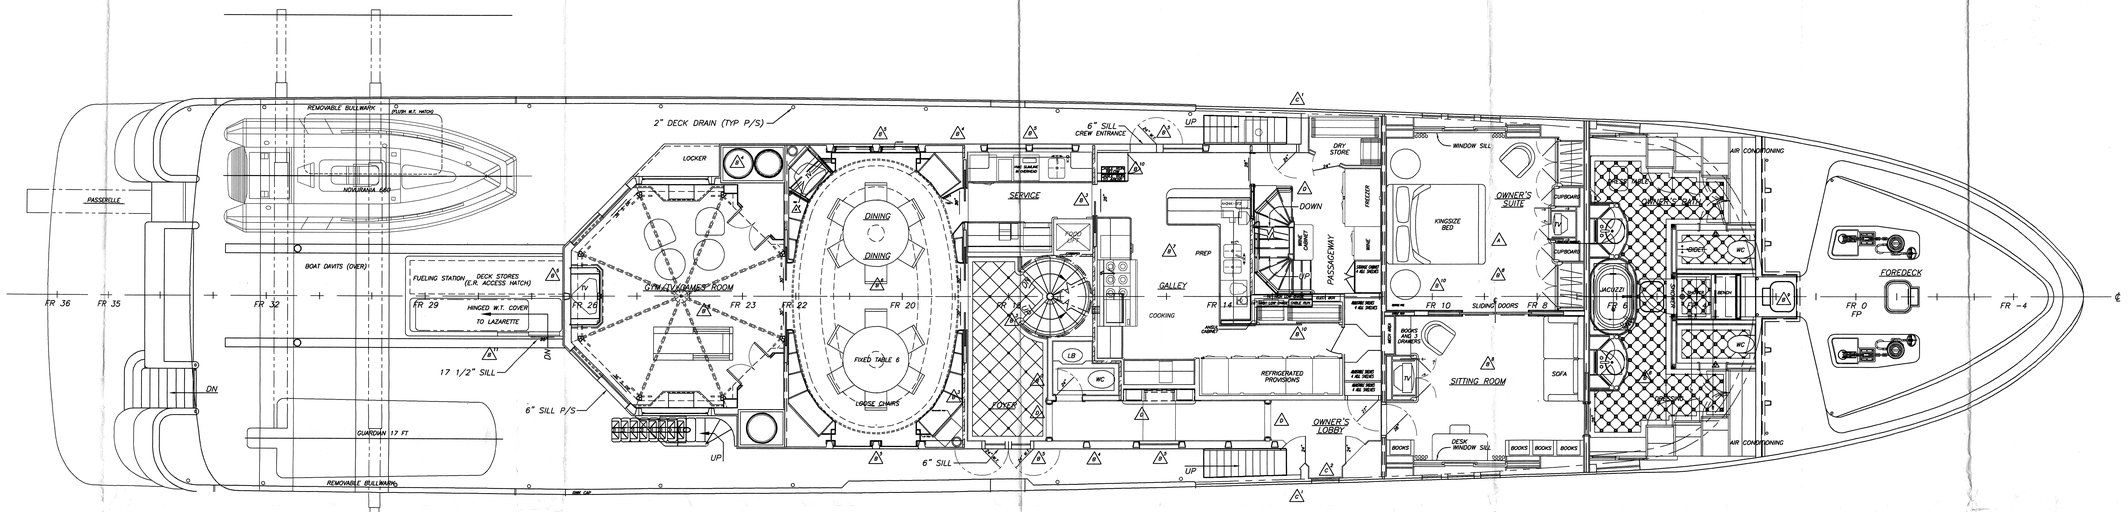

MAIN DECK
1/4" = 1'- 0"

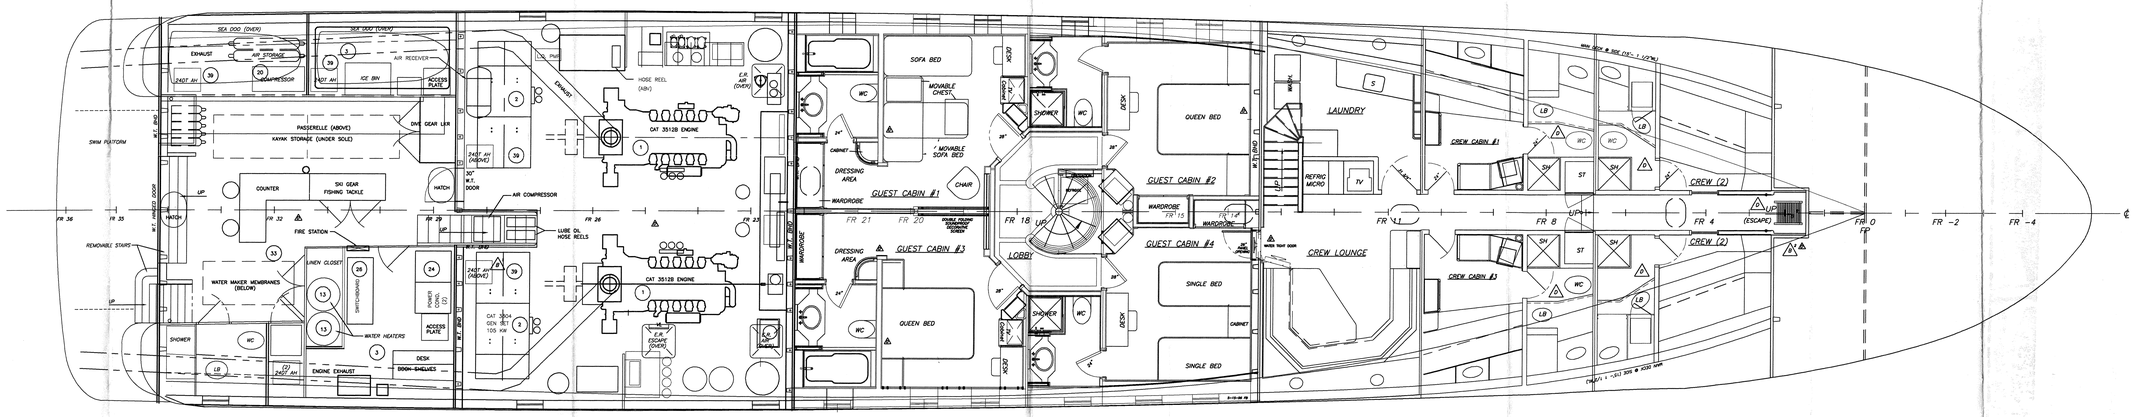

LOWER DECK
1/4" = 1'- 0"

REVISIONS

ITEM	REV	DESCRIPTION	DATE	APPROVED
C2	A	LOWER MASTER BATH SOLE 18"	01/11/96	
A2	A	LOWER FWD CREW SOLE 6"	01/11/96	
1	B	STAIRS TO LOWER DECK	4-18-96	
2	B	MOVE ESCAPE LADDER (FWD)	4-18-96	
3	B	MOVE 3 BULKHEADS/CIRCULAR STAIRS	4-18-96	
4	B	CABIN SIDES TO PHASE II LINES	4-18-96	
5	B	CABIN SIDE WINDOWS/DOORS	4-18-96	
6	B	SWAP GAME/DINING ROOMS	4-18-96	
7	B	REVISE GALLEY	4-18-96	
8	B	REVISE OWNERS SUITE/BATH	4-18-96	
9	B	FWD ESCAPE HATCH	4-18-96	
10	B	CABLE RUN LOCATIONS	4-18-96	
11	B	DECK STORES/LAZARETTE HATCH	4-18-96	
1	C	MOVED FWD CORNERS OF MAIN DECK HOUSE AFT	4-24-96	
2	C	MOVED PORTLIGHT STBD SIDE MAIN DECK FR 12	4-24-96	
	D	UPDATED ALL DECKS OF BOAT TO CURRENT DESIGN	11-20-96	
	D	UPDATED ALL DECKS OF BOAT TO CURRENT DESIGN	12-26-96	

APPROVALS

ORGANIZATION	SIGNATURE	DATE
ELLIOTT BAY DESIGN GROUP		
ABS		

STAMP

Admiral MARINE WORKS, Inc.
2121 Tacoma Avenue, South Seattle, WA 98108

ROXANA
GENERAL ARRANGEMENTS
LOWER & MAIN DECK PLANS

SCALE:	1/4" = 1'- 0"
DATE:	04-18-95 12-30-96
DRAWN BY:	BK
APPROVED:	DATE:
DRAWING #: R101-01	REV: D SHEET: 1 OF 2

THIS DRAWING IS THE COPYRIGHT OF Admiral MARINE WORKS AND MUST NOT BE USED, REPRODUCED, OR MODIFIED IN ANY WAY WITHOUT PRIOR WRITTEN PERMISSION. ©ALL RIGHTS RESERVED

R:\DWG\1997\R101-01 Wed Sep 16 11:20:02 1998 K.Eastridge